CLG.
FLR.

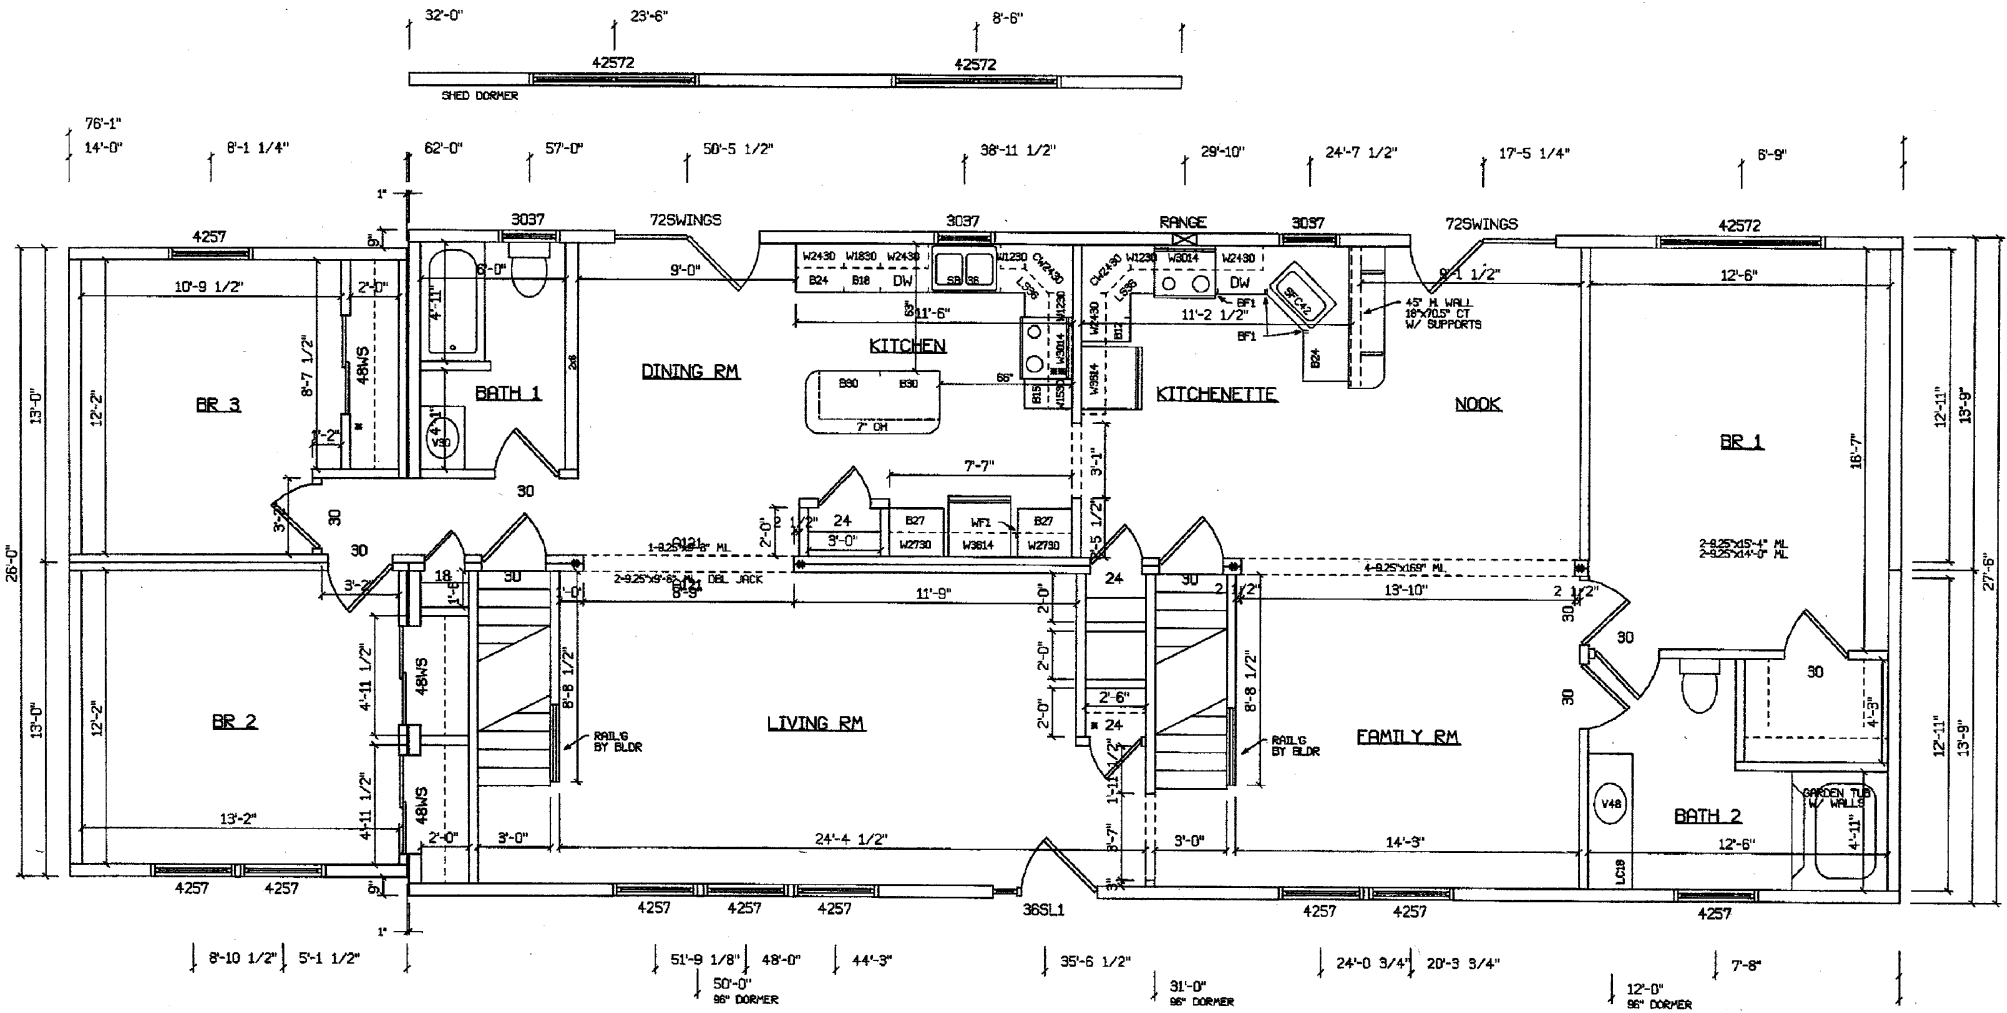
SHED DORMER
BR 3
BR 2
BR 1
BATH 1
BATH 2
DINING RM
KITCHEN
KITCHENETTE
NOOK
LIVING RM
FAMILY RM
RANGE
DW
RAILG BY BLDR
GARDEN TUB W/ WALLS
45" HI WALL 18"X70.5" CT W/ SUPPORTS
2-9.25"x15'-4" ML
2-9.25"x14'-0" ML
4-9.25"x16'9" ML
2-9.25"x9'-8" ML DBL JACK
96" DORMER