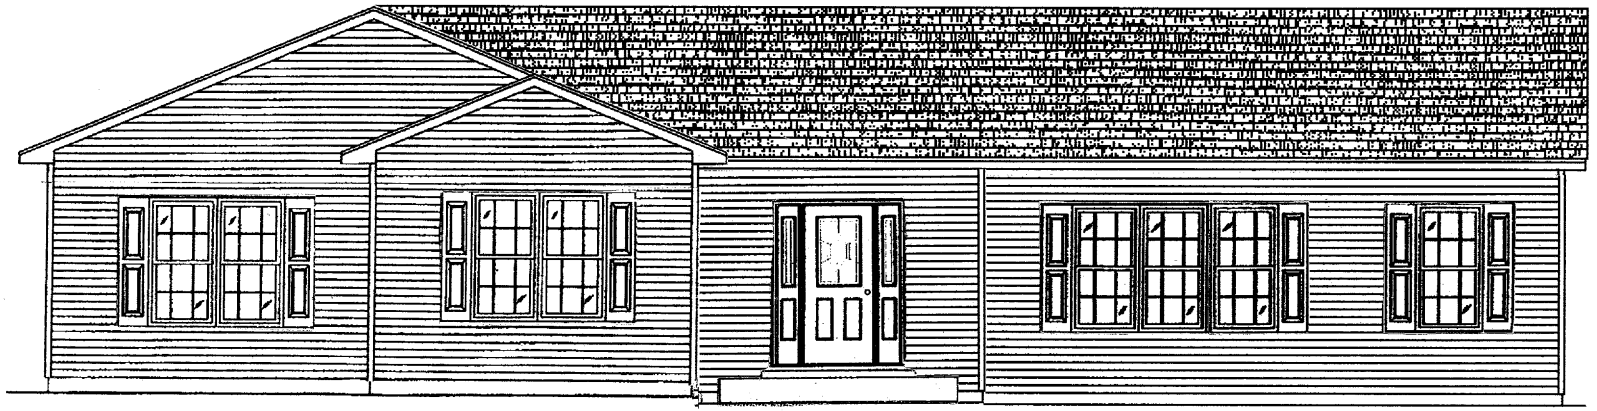

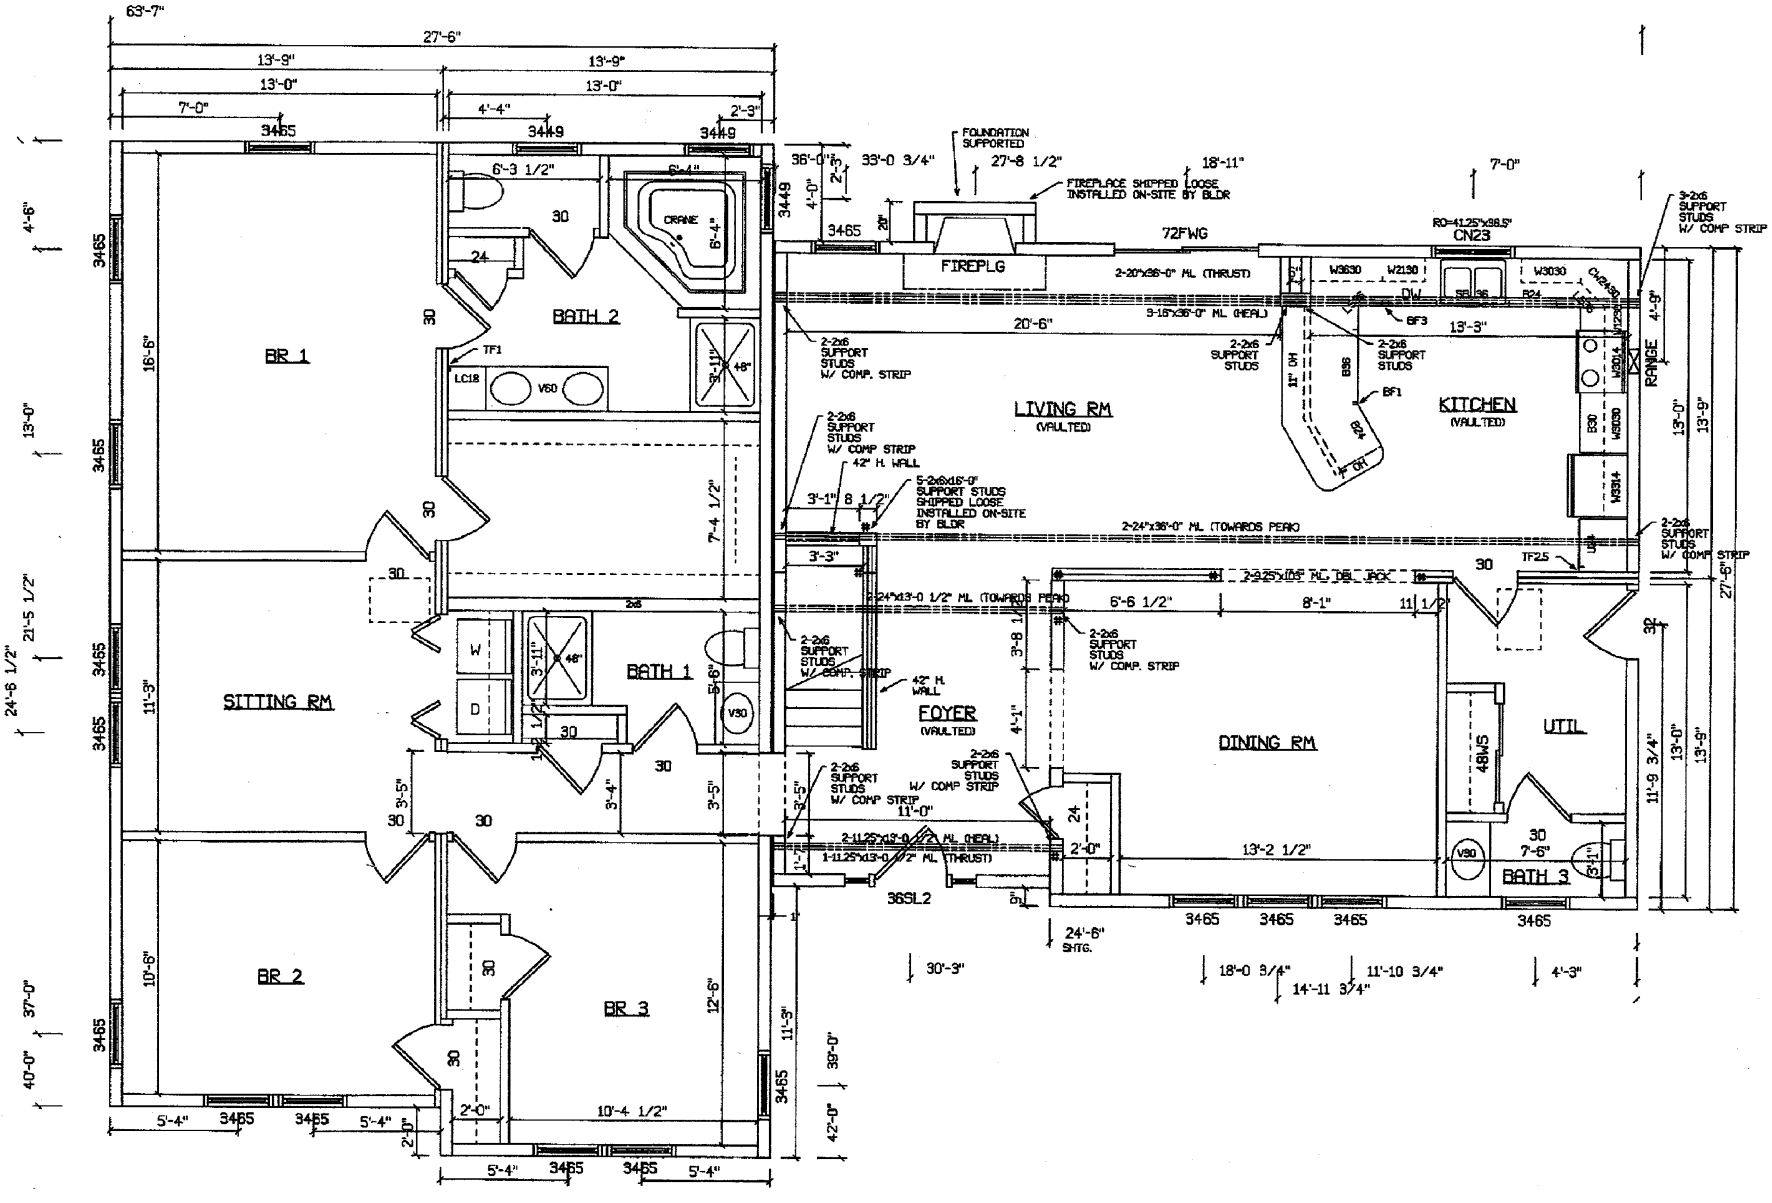
63'-7"
27'-6"
13'-9"
13'-9"
13'-0"
13'-0"
7'-0"
4'-4"
2'-3"
BR 1
BATH 2
CRANE
TF1
LC18
V60
SITTING RM
BATH 1
W
D
V30
BR 2
BR 3
FOUNDATION SUPPORTED
FIREPLACE SHIPPED LOOSE INSTALLED ON-SITE BY BLDR
FIREPLG
72FWG
2-20"x36'-0" ML (THRUST)
3-18"x36'-0" ML (HEAL)
2-2x6 SUPPORT STUDS W/ COMP. STRIP
2-2x6 SUPPORT STUDS
LIVING RM
(VAULTED)
42" H. WALL
5-2x6x16'-0" SUPPORT STUDS SHIPPED LOOSE INSTALLED ON-SITE BY BLDR
2-24"x36'-0" ML (TOWARDS PEAK)
2-24"x13'-0 1/2" ML (TOWARDS PEAK)
FOYER
(VAULTED)
2-2x6 SUPPORT STUDS W/ COMP STRIP
2-11.25"x13'-0 1/2" ML (HEAL)
1-11.25"x13'-0 1/2" ML (THRUST)
36SL2
DINING RM
2-2.25"x16" ML DBL JACK
KITCHEN
(VAULTED)
RO=41.25"x98.5"
CN23
W3630
W2130
W3030
DW
SRS36
B24
BF3
BF1
B36
B30
W3014
RANGE
3-2x6 SUPPORT STUDS W/ COMP STRIP
TF25
UTIL
48WS
BATH 3
V30
24'-6" SHTG.
30'-3"
18'-0 3/4"
11'-10 3/4"
14'-11 3/4"
4'-3"
40'-0"
37'-0"
24'-6 1/2"
21'-5 1/2"
13'-0"
4'-6"
27'-6"
13'-9"
13'-0"
11'-9 3/4"
39'-0"
42'-0"